

THIS DRAWING IS UNPUBLISHED. RELEASED FOR PUBLICATION -
© COPYRIGHT - ALL RIGHTS RESERVED.

LOC	DIST
IR	-

REVISIONS

P	LTR	DESCRIPTION	DATE	DWN	APVD
	AF	ECR-10-020218	21JUN2011	PS	RRP
	AF1	REVISED PER ECO-12-008315	12MAY2015	AD	SH

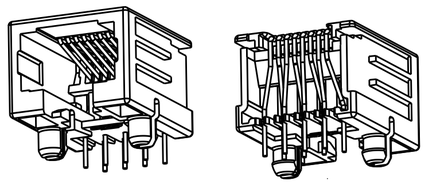

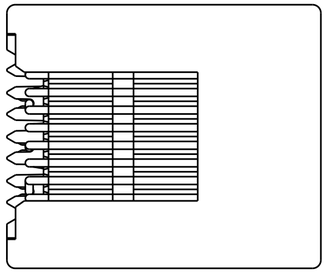



NOTES:


1 TOLERANCE UNLESS OTHERWISE SPECIFIED: ±0,15.


2 FOR THIS PACKAGING METHOD THE TRUE POSITION OF THE SOLDERTINES IS NOT GUARANTEED.

3 SUPERSEDED BY 1-215877-3

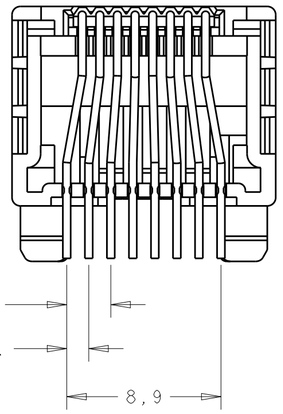

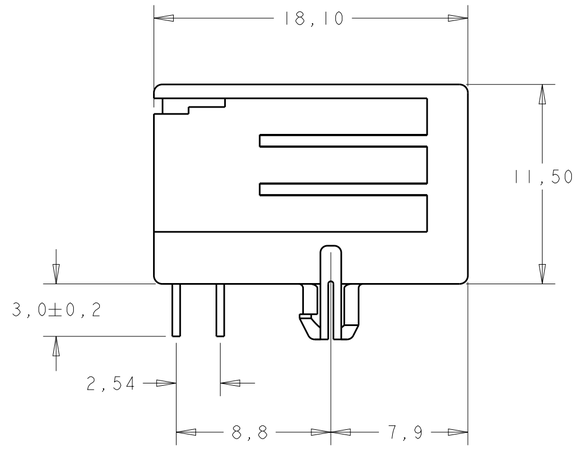


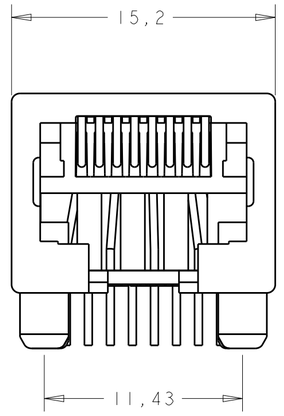

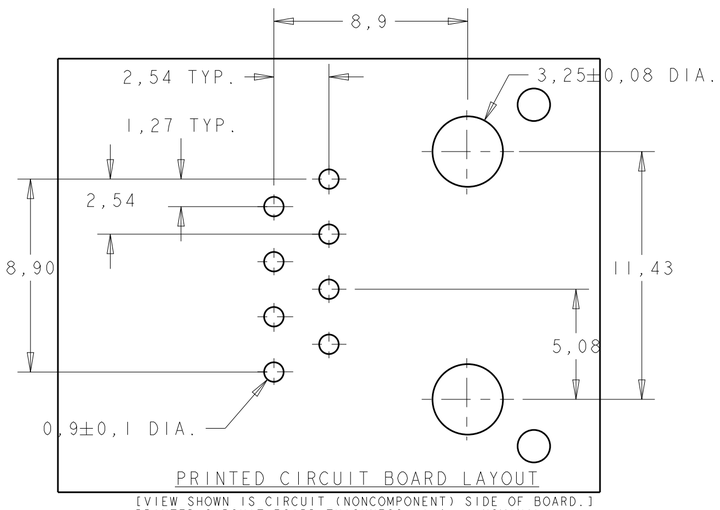

PRINTED CIRCUIT BOARD LAYOUT

(VIEW SHOWN IS CIRCUIT (NONCOMPONENT) SIDE OF BOARD.)
PRINTED CIRCUIT BOARD THICKNESS: 1,6 mm NOMINAL.
TOLERANCE UNLESS OTHERWISE SPECIFIED: ±0,05

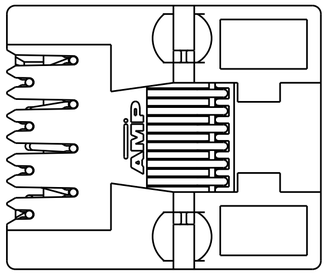

PACKAGING	REMARKS	FINISH	MATERIAL	ORDER NUMBER
1000 PIECES BULK PACKAGED	8 POS./ 8 CONTACTS	OVERALL: Ni 1.27µm MIN. ALL OVER THE CONTACTS SOLDER ZONE: Sn 2.5µm MIN. ON THE SOLDER ZONE OF THE CONTACT MATING ZONE: PLATING CONFIRMS TO PRODUCT REQUIREMENTS AS PER SPECIFICATION 108-19064	HOUSING COLOR: BLUE RAL 5017	4-215877-1
			HOUSING COLOR: GREY RAL 7035	3-215877-1
~~1000 PIECES BULK PACKAGED~~ SUPERSEDED BY: 215877-1			HOUSING COLOR: BLACK PBT, UL 94V-0 CONTACT INSERT: PBT, UL 94V-0 CONTACTS: ph BRONZE	~~2-215877-1~~
200 PIECES IN A TRAY				1-215877-3
~~90 PIECES IN MULTI TUBE~~				~~1-215877-1~~
TAPE MOUNTED 700 PCS./REEL				215877-1

THIS DRAWING IS A CONTROLLED DOCUMENT.

DIMENSIONS: mm

TOLERANCES UNLESS OTHERWISE SPECIFIED:
0 PLC ±-
1 PLC ±-
2 PLC ±-
3 PLC ±-
4 PLC ±-
ANGLES ±-

MATERIAL -

FINISH -

DWN E.v.Eijk -
CHK M.v.Essen -
APVD R.Smeets -
PRODUCT SPEC 108-19064
APPLICATION SPEC 114-19019
WEIGHT -

TE Connectivity

NAME MODULAR JACK, 8 POS SIDE ENTRY FOR PRINTED CIRCUIT BOARD
-

SIZE	CAGE CODE	DRAWING NO	RESTRICTED TO
A2		C-215877	-


CUSTOMER DRAWING | SCALE 4:1 | SHEET 1 OF 2 | REV AF1


THIS DRAWING IS UNPUBLISHED. RELEASED FOR PUBLICATION -
© COPYRIGHT - ALL RIGHTS RESERVED.

LOC	DIST
IR	-

REVISIONS

P	LTR	DESCRIPTION	DATE	DWN	APVD
	-	SEE SHEET 1	-	-	-

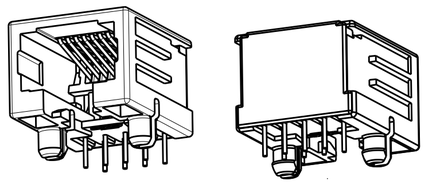


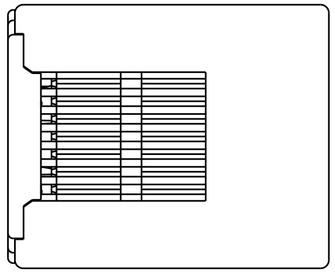



NOTES:


1 TOLERANCE UNLESS OTHERWISE SPECIFIED: ±0,15.

2 FOR THIS PACKAGING METHOD THE TRUE POSITION OF THE SOLDERTINES IS NOT GUARANTEED.

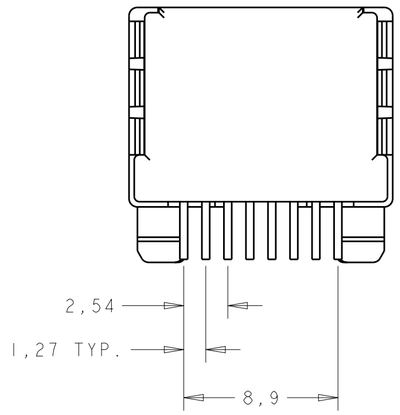

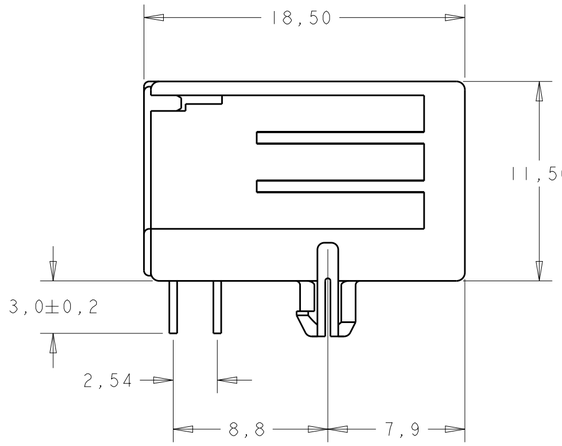


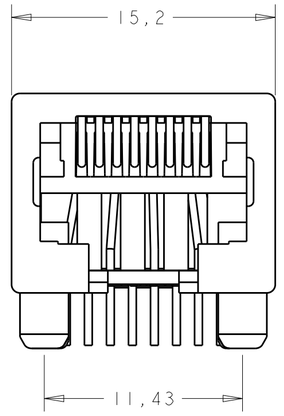

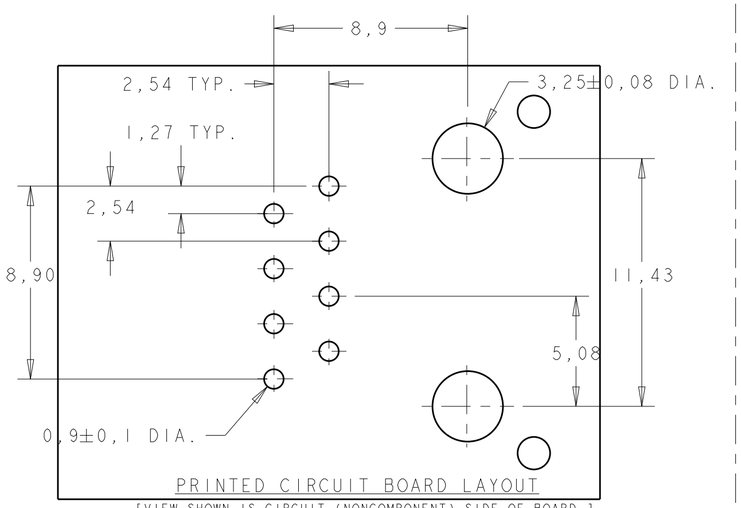

PRINTED CIRCUIT BOARD LAYOUT

[VIEW SHOWN IS CIRCUIT (NONCOMPONENT) SIDE OF BOARD.]
PRINTED CIRCUIT BOARD THICKNESS: 1,6 mm NOMINAL.
TOLERANCE UNLESS OTHERWISE SPECIFIED: ±0,05

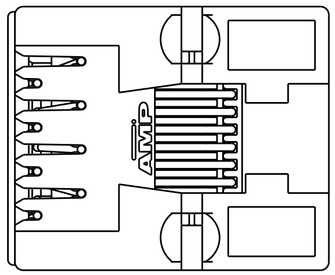

PACKAGING	REMARKS	FINISH	MATERIAL	ORDER NUMBER
1000 PIECES BULK PACKAGED	8 POS./ 8 CONTACTS	IN CONTACT AREA: 1,2µm MIN. SEL. GOLD OVER 1,2µm MIN. NICKEL. SOLDER TINES: 2,5µm MIN. TIN OVER 1,2µm MIN. NICKEL.	HOUSING COLOR: BLACK PBT, UL 94V-O CONTACT INSERT: PBT, UL 94V-O CONTACT COVER: BLACK PBT, UL 94V-O CONTACTS: ph BRONZE	INACTIVE 5-215877-3 NOT TOOLED
200 PIECES IN A TRAY				INACTIVE 5-215877-2 NOT TOOLED
TAPE MOUNTED 700 PCS./REEL				INACTIVE 5-215877-1 NOT TOOLED

2

THIS DRAWING IS A CONTROLLED DOCUMENT.

DIMENSIONS: mm

TOLERANCES UNLESS OTHERWISE SPECIFIED:
0 PLC ±-
1 PLC ±-
2 PLC ±-
3 PLC ±-
4 PLC ±-
ANGLES ±-

MATERIAL -

FINISH -

DWN E.v.Eijk -
CHK M.v.Essen -
APVD R.Smeets -
PRODUCT SPEC 108-19064
APPLICATION SPEC 114-19019
WEIGHT -

TE Connectivity

NAME MODULAR JACK, 8 POS SIDE ENTRY FOR PRINTED CIRCUIT BOARD -

SIZE	CAGE CODE	DRAWING NO	RESTRICTED TO
A2		C-215877	-

CUSTOMER DRAWING | SCALE 4:1 | SHEET 2 OF 2 | REV AF1

Mouser Electronics

Authorized Distributor

Click to View Pricing, Inventory, Delivery & Lifecycle Information:

TE Connectivity:
215877-1